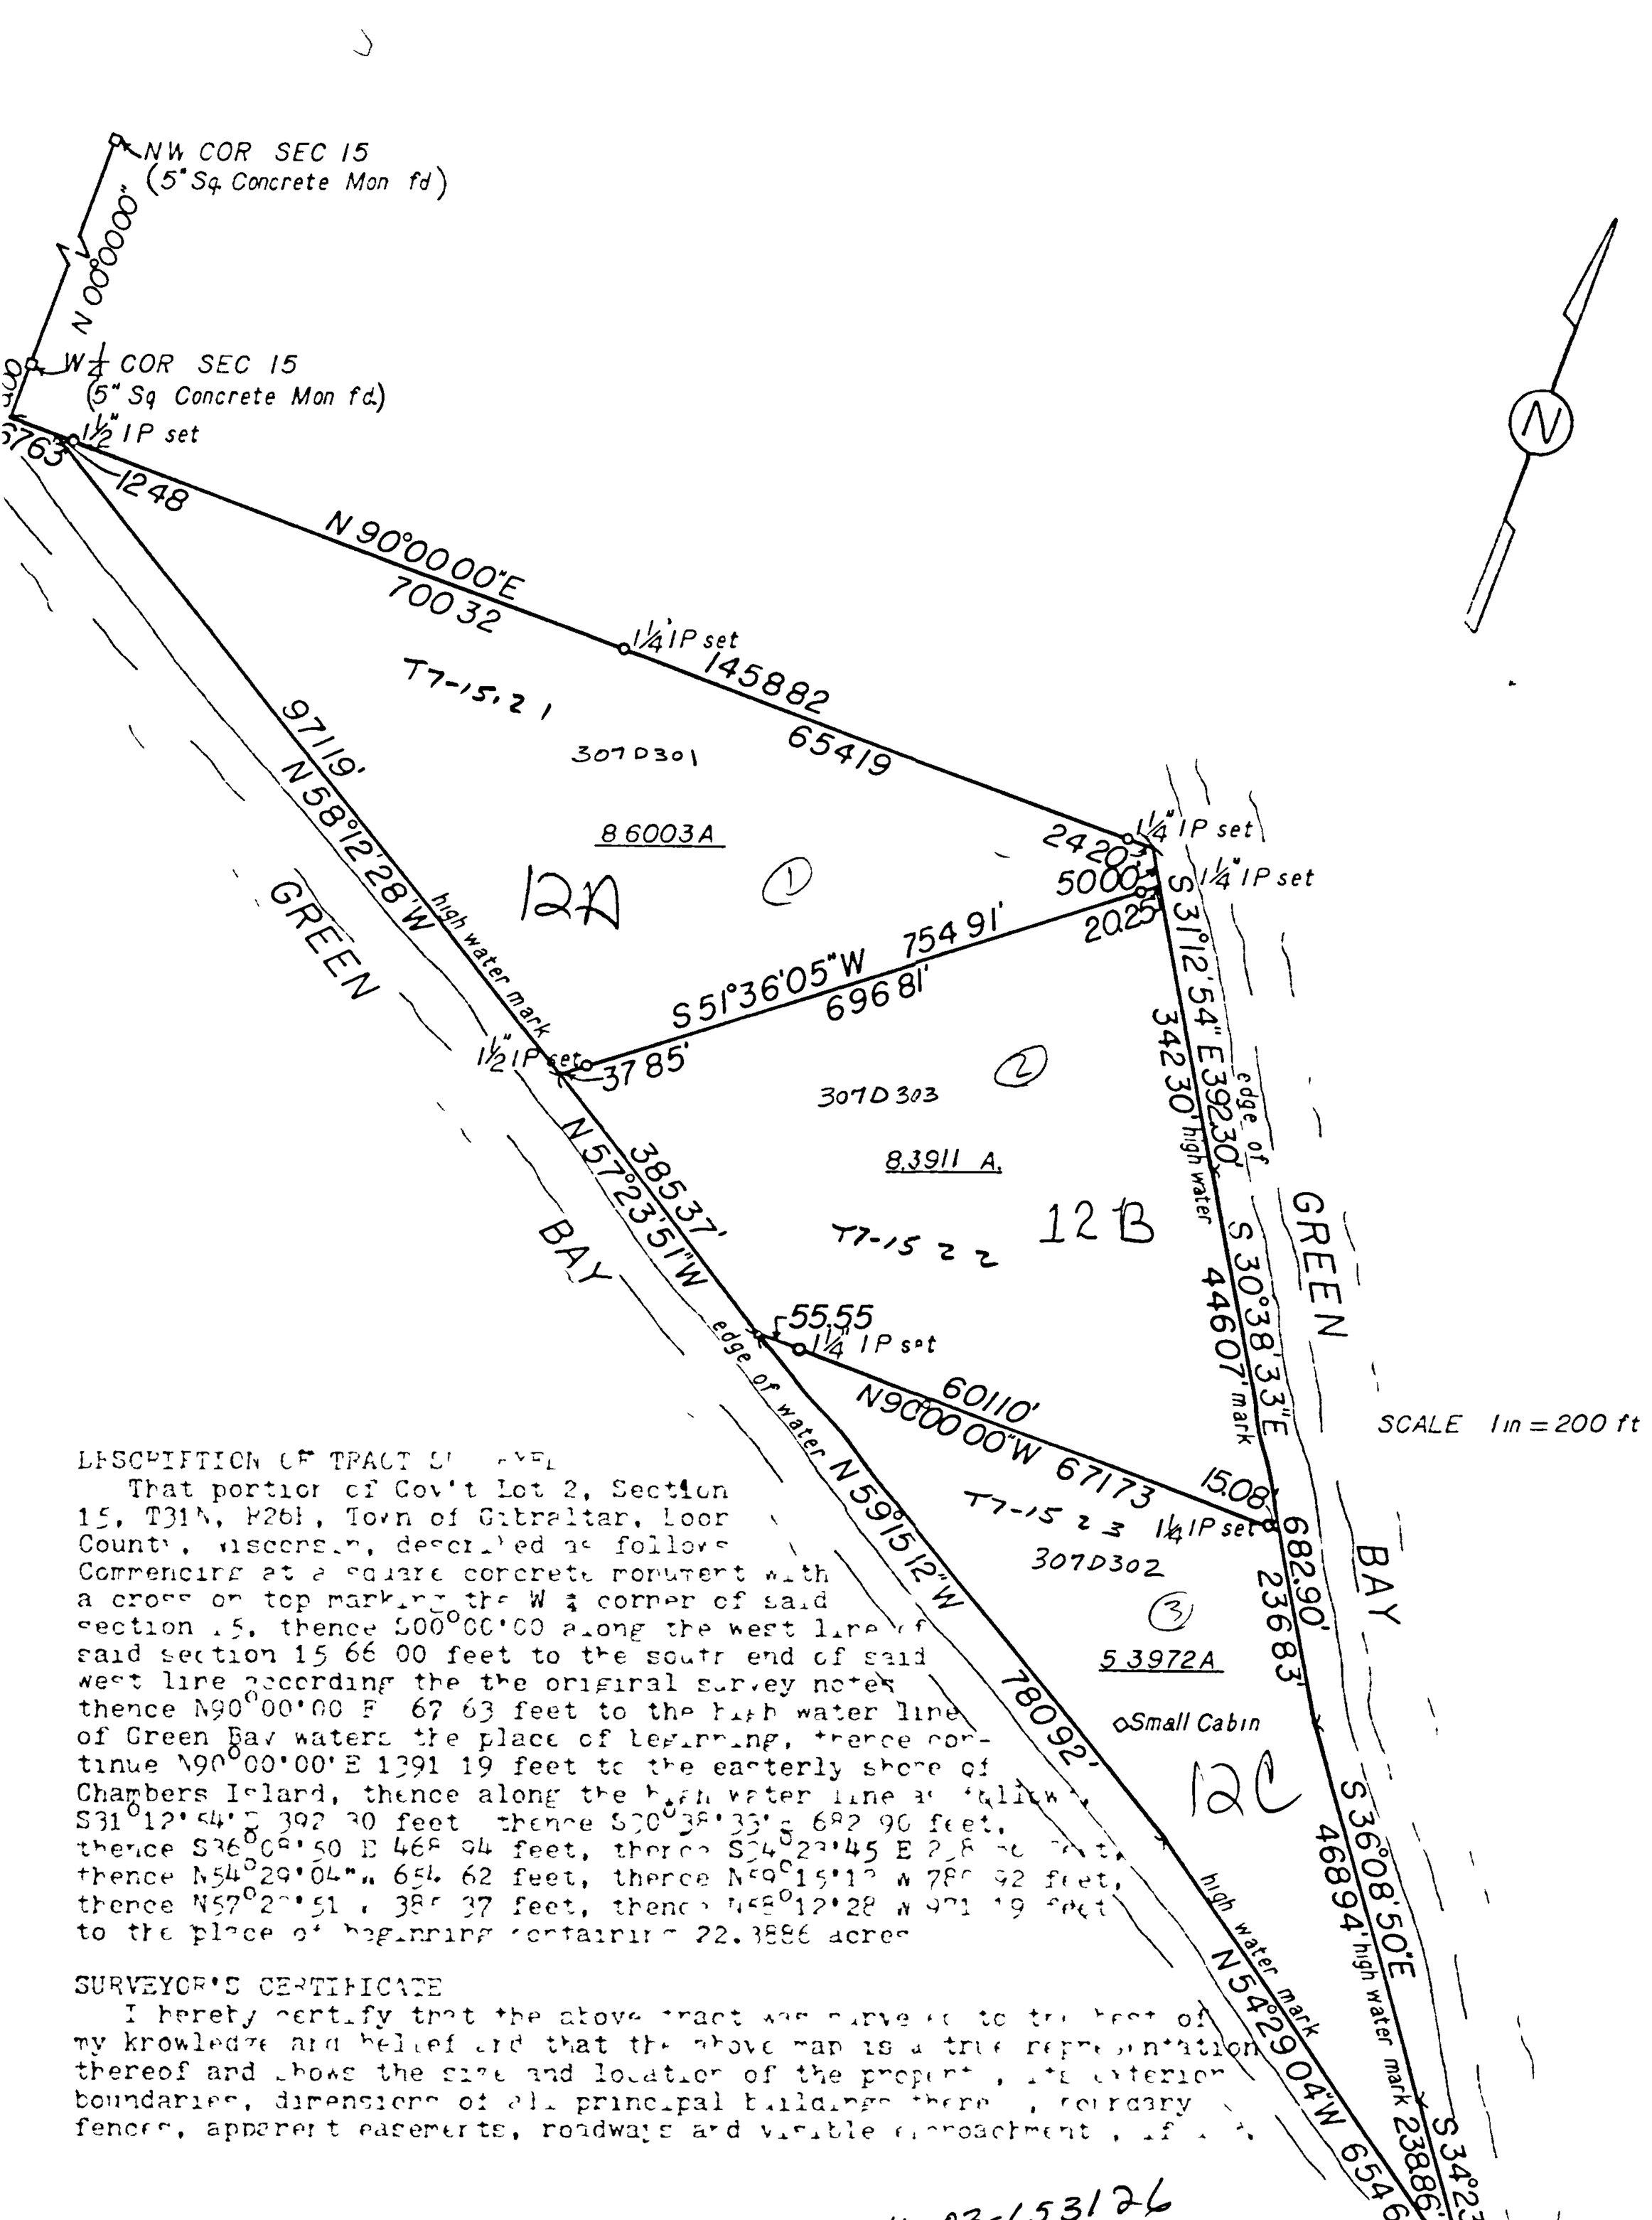

DESCRIPTION OF TRACT SURVEYED

That portion of Gov't Lot 2, Section 15, T31N, R26E, Town of Gibraltar, Door County, Wisconsin, described as follows: Commencing at a square concrete monument with a cross on top marking the W ¼ corner of said section 15, thence S00°00'00"E along the west line of said section 15 66 00 feet to the south end of said west line according the the original survey notes thence N90°00'00"E 67 63 feet to the high water line of Green Bay waters the place of beginning, thence continue N90°00'00"E 1391 19 feet to the easterly shore of Chambers Island, thence along the high water line as follows S31°12'54"E 392 30 feet thence S30°38'33"E 682 90 feet, thence S36°08'50"E 468 94 feet, thence S34°23'45"E 238 86 feet, thence N54°29'04"W 654 62 feet, thence N59°15'12"W 780 92 feet, thence N57°23'51"W 385 37 feet, thence N58°12'28"W 971 19 feet to the place of beginning containing 22.3886 acres

SURVEYOR'S CERTIFICATE

I hereby certify that the above tract was surveyed to the best of my knowledge and belief and that the above map is a true representation thereof and shows the size and location of the property, its exterior boundaries, dimensions of all principal buildings thereon, boundary fences, apparent easements, roadways and visible encroachments, if any.

WISCONSIN
LEE E. TELFER
S 1060
ELLISON BAY
WIS
LAND SURVEYOR

014-03-153126
12A, 12B & 12C

MAP FOR DAVID V. UIHLEIN

LOCATED IN GOVERNMENT LOT 2, SEC 15, T31N, R26E
CHAMBERS ISLAND, DOOR COUNTY, WISCONSIN

Date 8 JUNE 76 FB 64 Dwr MPS No 347

LEE E TELFER
Registered Land Surveyor
12210 Garrett Bay Road
ELLISON BAY WISCONSIN 54210

093910